UNIT TYPE	QTY.
TWO BEDROOM	6
THREE BEDROOM	13
FOUR BEDROOM	2
FIVE BEDROOM	2
	23 TOTAL

OH.10-5 F.U.
EXTENTION to PROJECT OH9-23 F.U.

NOTES:

1. - A.I.A. DIMENSIONS TAKEN TO OUTSIDE FACE OF CONCRETE BLOCK FOUNDATION WALLS.
2. - EXISTING CONTOURS SHOWN THUS: — — — —
3. - NEW OR FINISHED ELEVATIONS THUS: +545
4. - UNIT TYPES (E.G. 2 BEDROOM, 3 BEDROOM, 4 BEDROOM, OR 5 BEDROOM SHOWN THUS (2)
5. - SURVEY INFORMATION TAKEN FROM DRAFT PLAN OF SUBDIVISION OF LOTS 32 & 33 & PART OF LOTS 31, 34, & 36, REGISTERED PLAN 1M 66, AND CERTIFIED BY C.W. ELLIOT O.L.S. DEC. 1, 1966.
6. - SEE LANDSCAPE PLAN FOR EXTENT OF SODDING & PLANTING.
7. - SEE SITE SERVICES DRAWING FOR SITE INFORMATION ON PLUMBING & ELECTRICAL SERVICE.
8. - EACH UNIT TO HAVE WOOD ARMOY SHEDS (SEE DWG. #A1) ALSO W 1.8' INTO OF 20'x2'-0"x2" PRECAST CONC. PAVERS.
9. - ASPHALT PAVED WALKWAYS TO BE 3'0" WIDE.

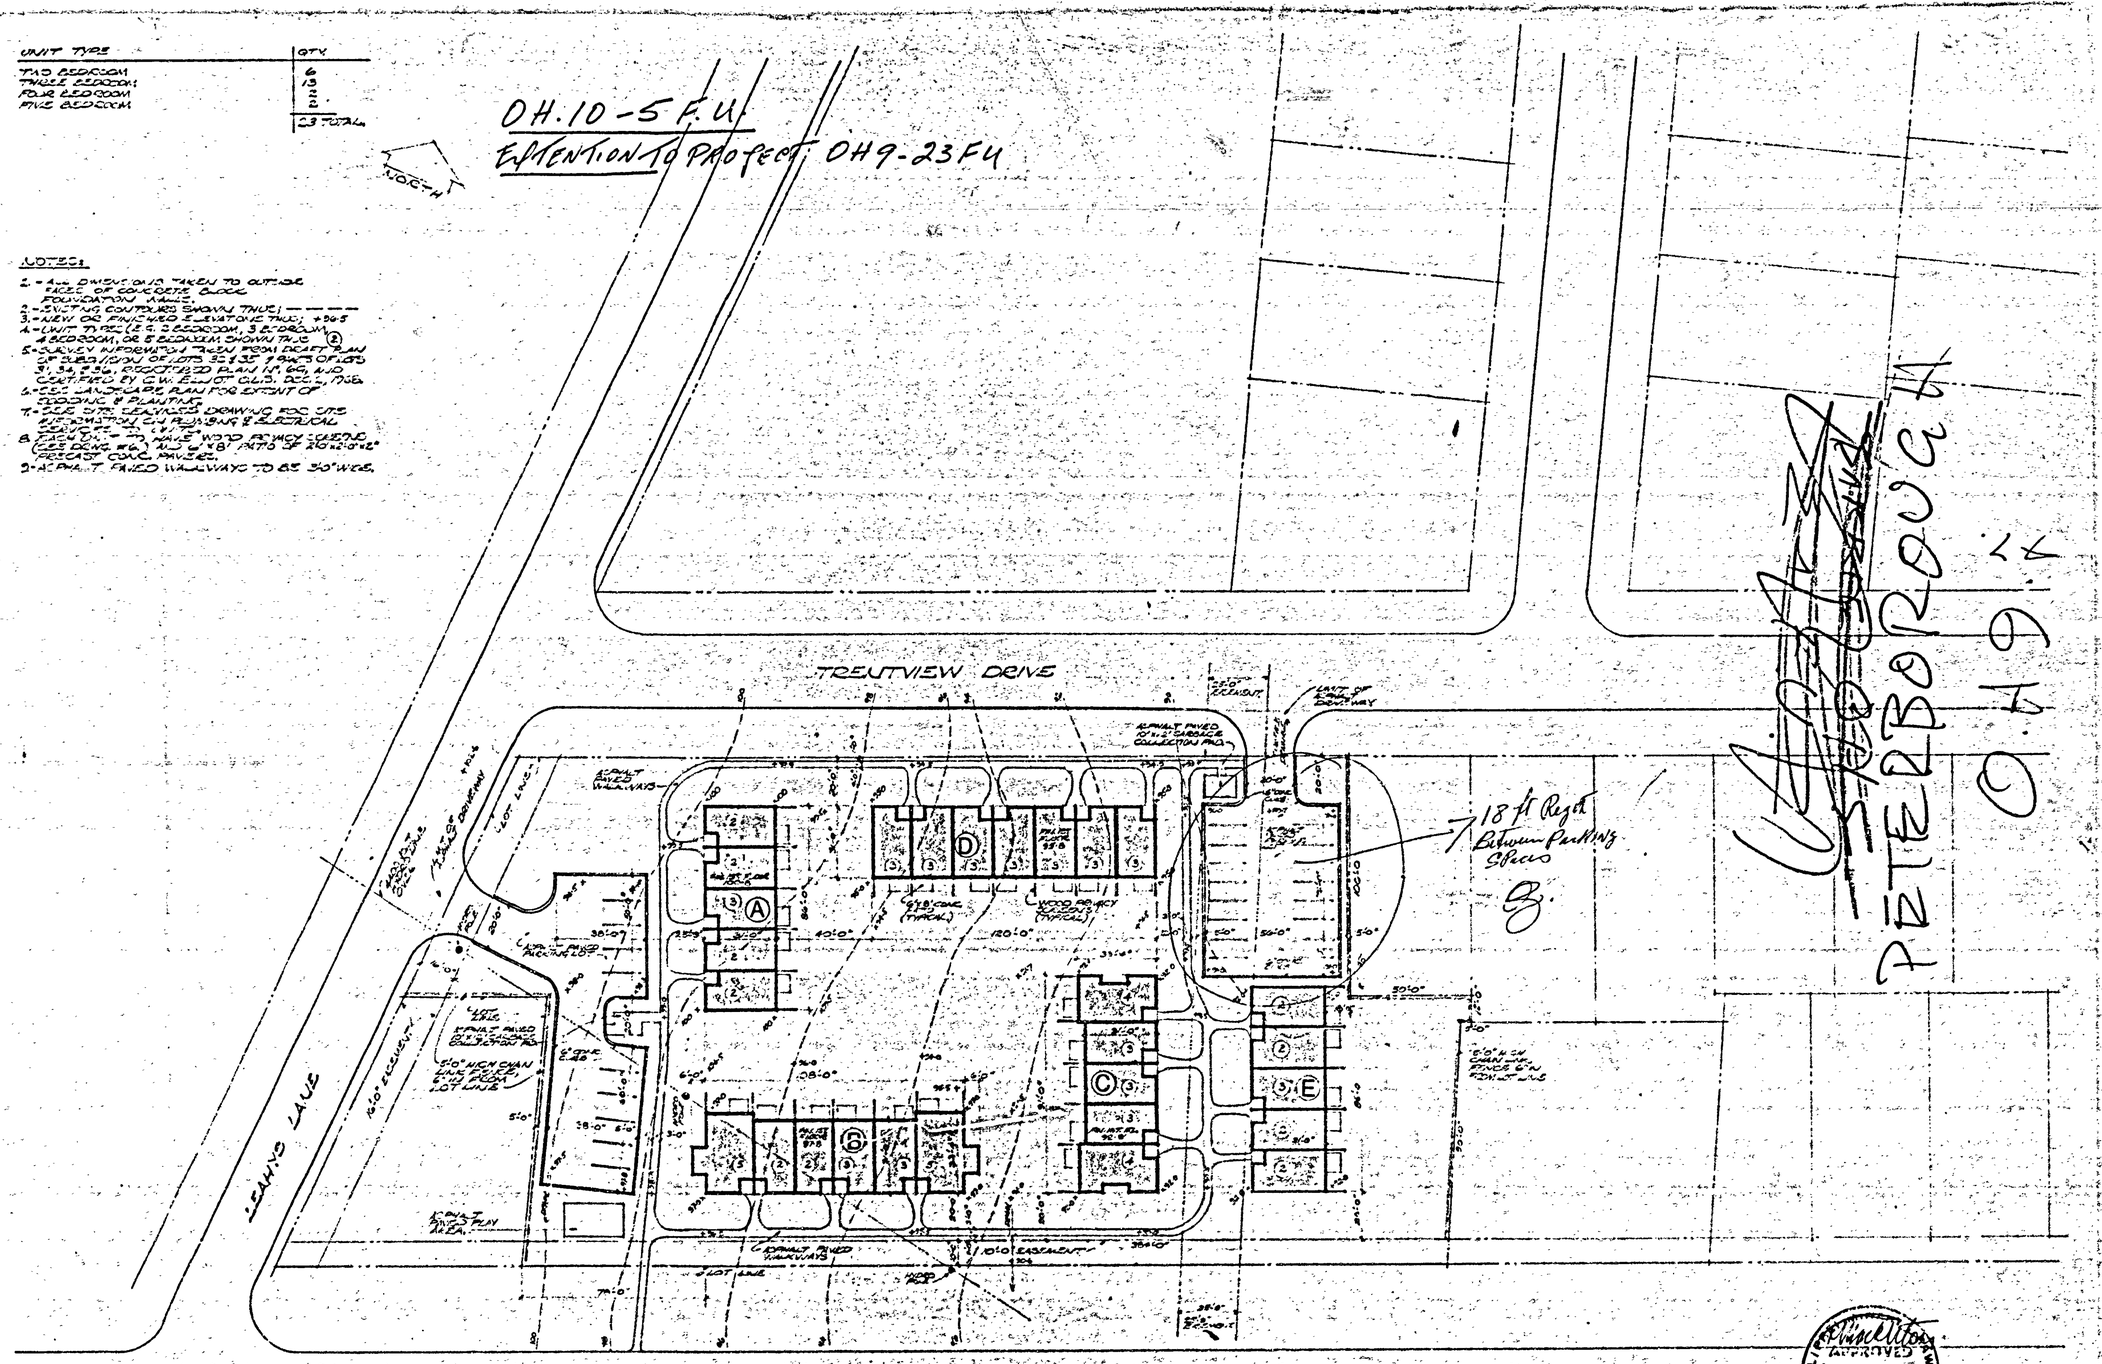

049

SITE PLAN M3108-B02

REVISIONS		
DATE	No	DESCRIPTION
NOV. 28 69	2	BLOCK "E" AND CORRESPONDING LAND (LOT 37) ADDED TO ORIGINAL 23 UNITS.

ONTARIO HOUSING CORPORATION
FAMILY HOUSING PROJECT
PARKHILL RD. - PETERBOROUGH
CHAROS HUFFMAN LTD. - PETERBOROUGH
GENERAL CONTRACTOR.

WILLIAM LETT — ARCHITECT
45 COLBORNE ST., TORONTO 1. TEL. 364-6821

SCALE: 1" = 30'-0"
DATE: OCT. 1 1969
DRAWN: W.P.
PROJECT No: 6302
DRAWING No: 1

WILLIAM WITEMAN KELT ONTARIO ASSOCIATION OF ARCHITECTS MEMBER ARCHITECT